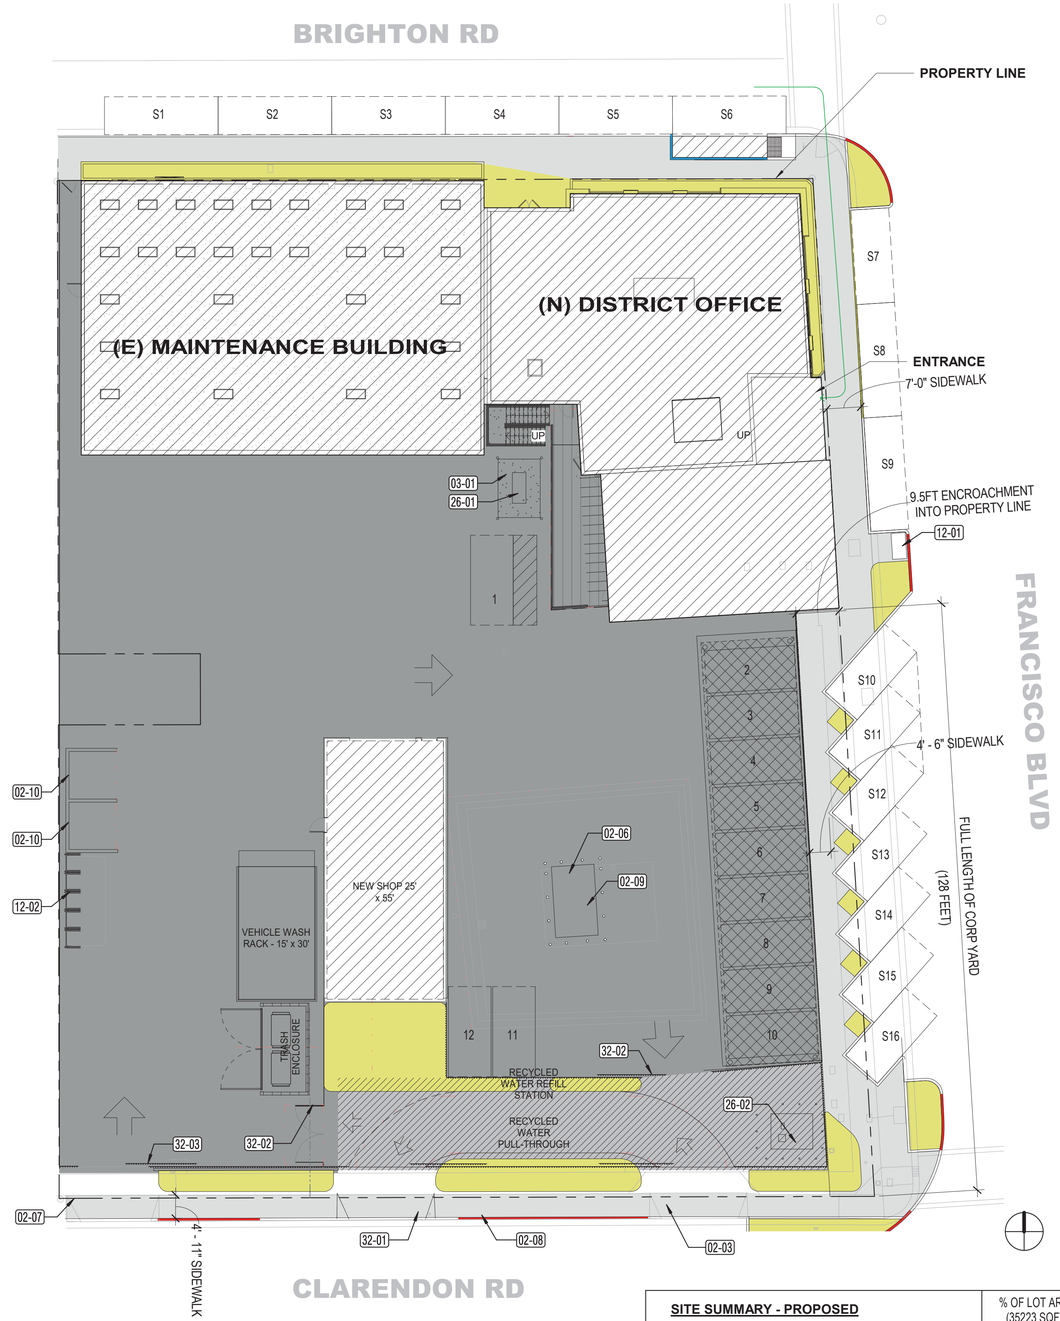

KEYNOTE LEGEND	
Key Value	**Keynote Text**
02-03	(E) CURB RAMP
02-06	(E) FUELING STATION
02-07	(E) CURB CUT
02-08	(E) BUS STOP
02-09	(E) CON VAULT
02-10	(E) FILLED MATERIAL STORAGE
03-01	GENERATOR PAD
12-01	BENCHES / SITE FURNITURE
12-02	RACKED STORAGE
26-01	GENERATOR
26-02	PG&E GENERATOR
32-01	(N) CURB RAMP
32-02	(N) FENCE AND GATE
32-03	(N) AUTOMATIC GATE

SITE SUMMARY - PROPOSED			% OF LOT AREA (35223 SQFT)	CHANGE FROM EXISTING
	LANDSCAPING	2513 SQFT	7.1%	+773 SQFT
	SIDEWALK	3950 SQFT	N/A	+960 SQFT
	CORP YARD	19590 SQFT	55.6%	-4670 SQFT
	BUILDINGS	11470 SQFT	32.6%	+2061 SQFT
	WATER FILL STATION	1968 SQFT	N/A	+2039 SQFT
#	SITE PARKING	12	N/A	+0 SPACES
S#	STREET PARKING	16	N/A	+2 SPACES

2 / A2.01 **01 - SITE PROGRAM - DIAGONAL PARKING**
1/16" = 1'-0"

NOLL & TAM ARCHITECTS
729 Heinz Avenue
Berkeley, CA 94710
tel 510.542.2200
fax 510.542.2201

SEAL

DRAFT! NOT FOR CONSTRUCTION

APPROVALS

PROJECT TITLE

North Coast County Water District

2400 Francisco Blvd
Pacifica, CA 94044

DESIGN DEVELOPMENT

ISSUE DATE 04/08/22
N&T JOB NUMBER 22007.00

REVISIONS

	DATE	DESCRIPTION

SHEET TITLE
SITE PLAN

SHEET NUMBER
A2.01

4/8/2022 5:15:35 PM Autodesk Docs://North Coast Co Water District/North Coast Water Co District CENTRAL.rvt